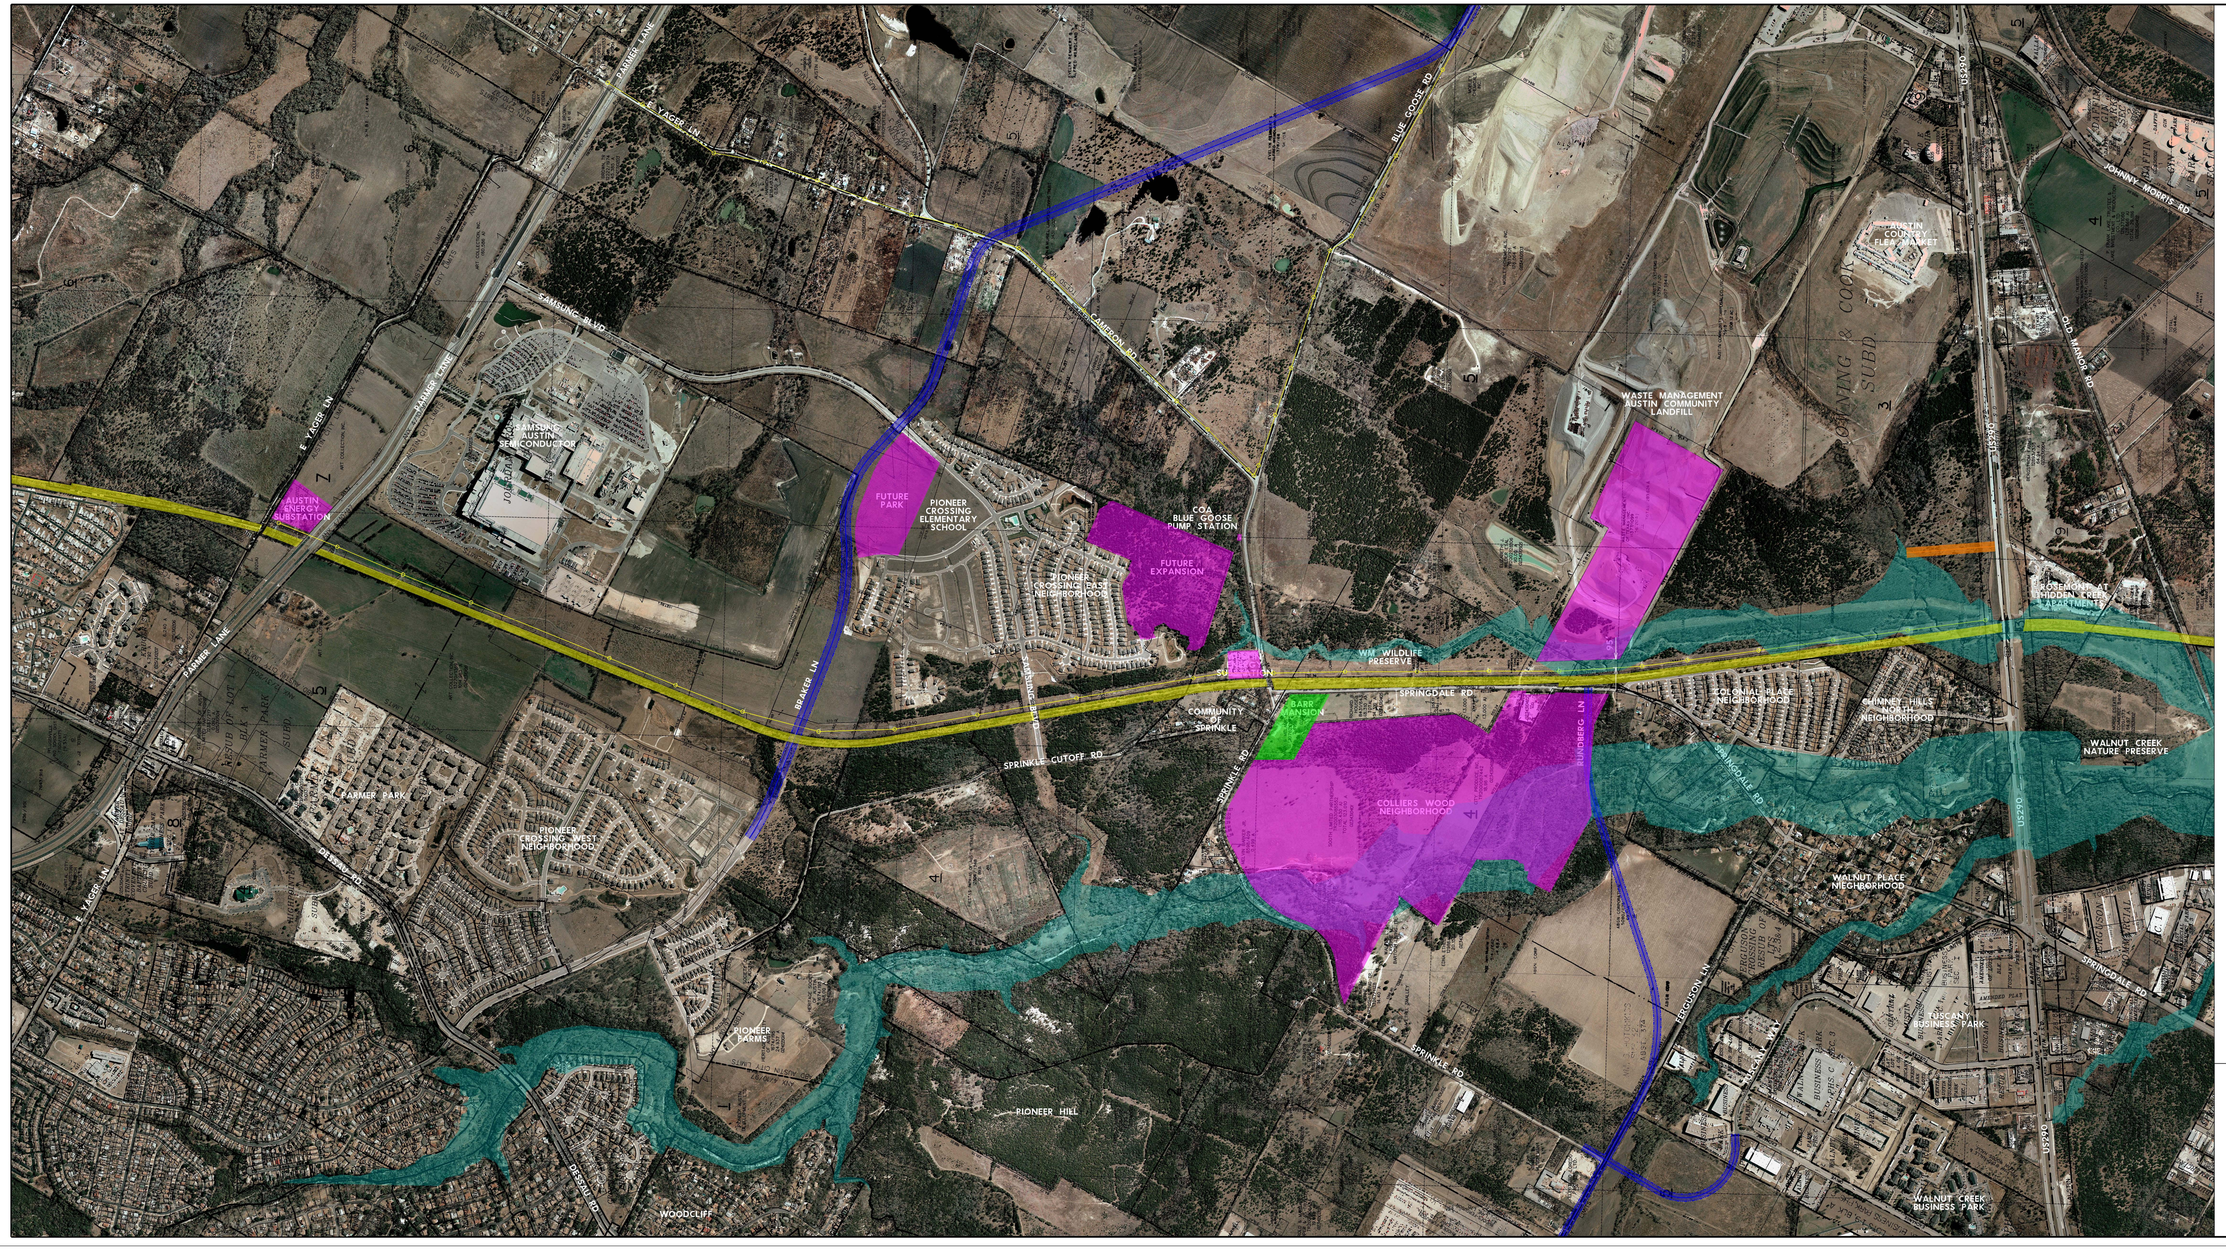

ARTERIAL A/US290 CTRMA CONNECTION
CAMPO 2035 FUTURE EXTENSION
MOKAN ROW
HISTORICAL SITE
MANMADE CONSTRAINTS
FEMA 100-YR FLOODPLAIN
ELECTRICAL TRANSMISSION LINES

0 100 200 400
SCALE: 1" = 400'

ARTERIAL A STUDY MAP

PRELIMINARY

AECOM

AECOM Technical Services Inc. - 3560